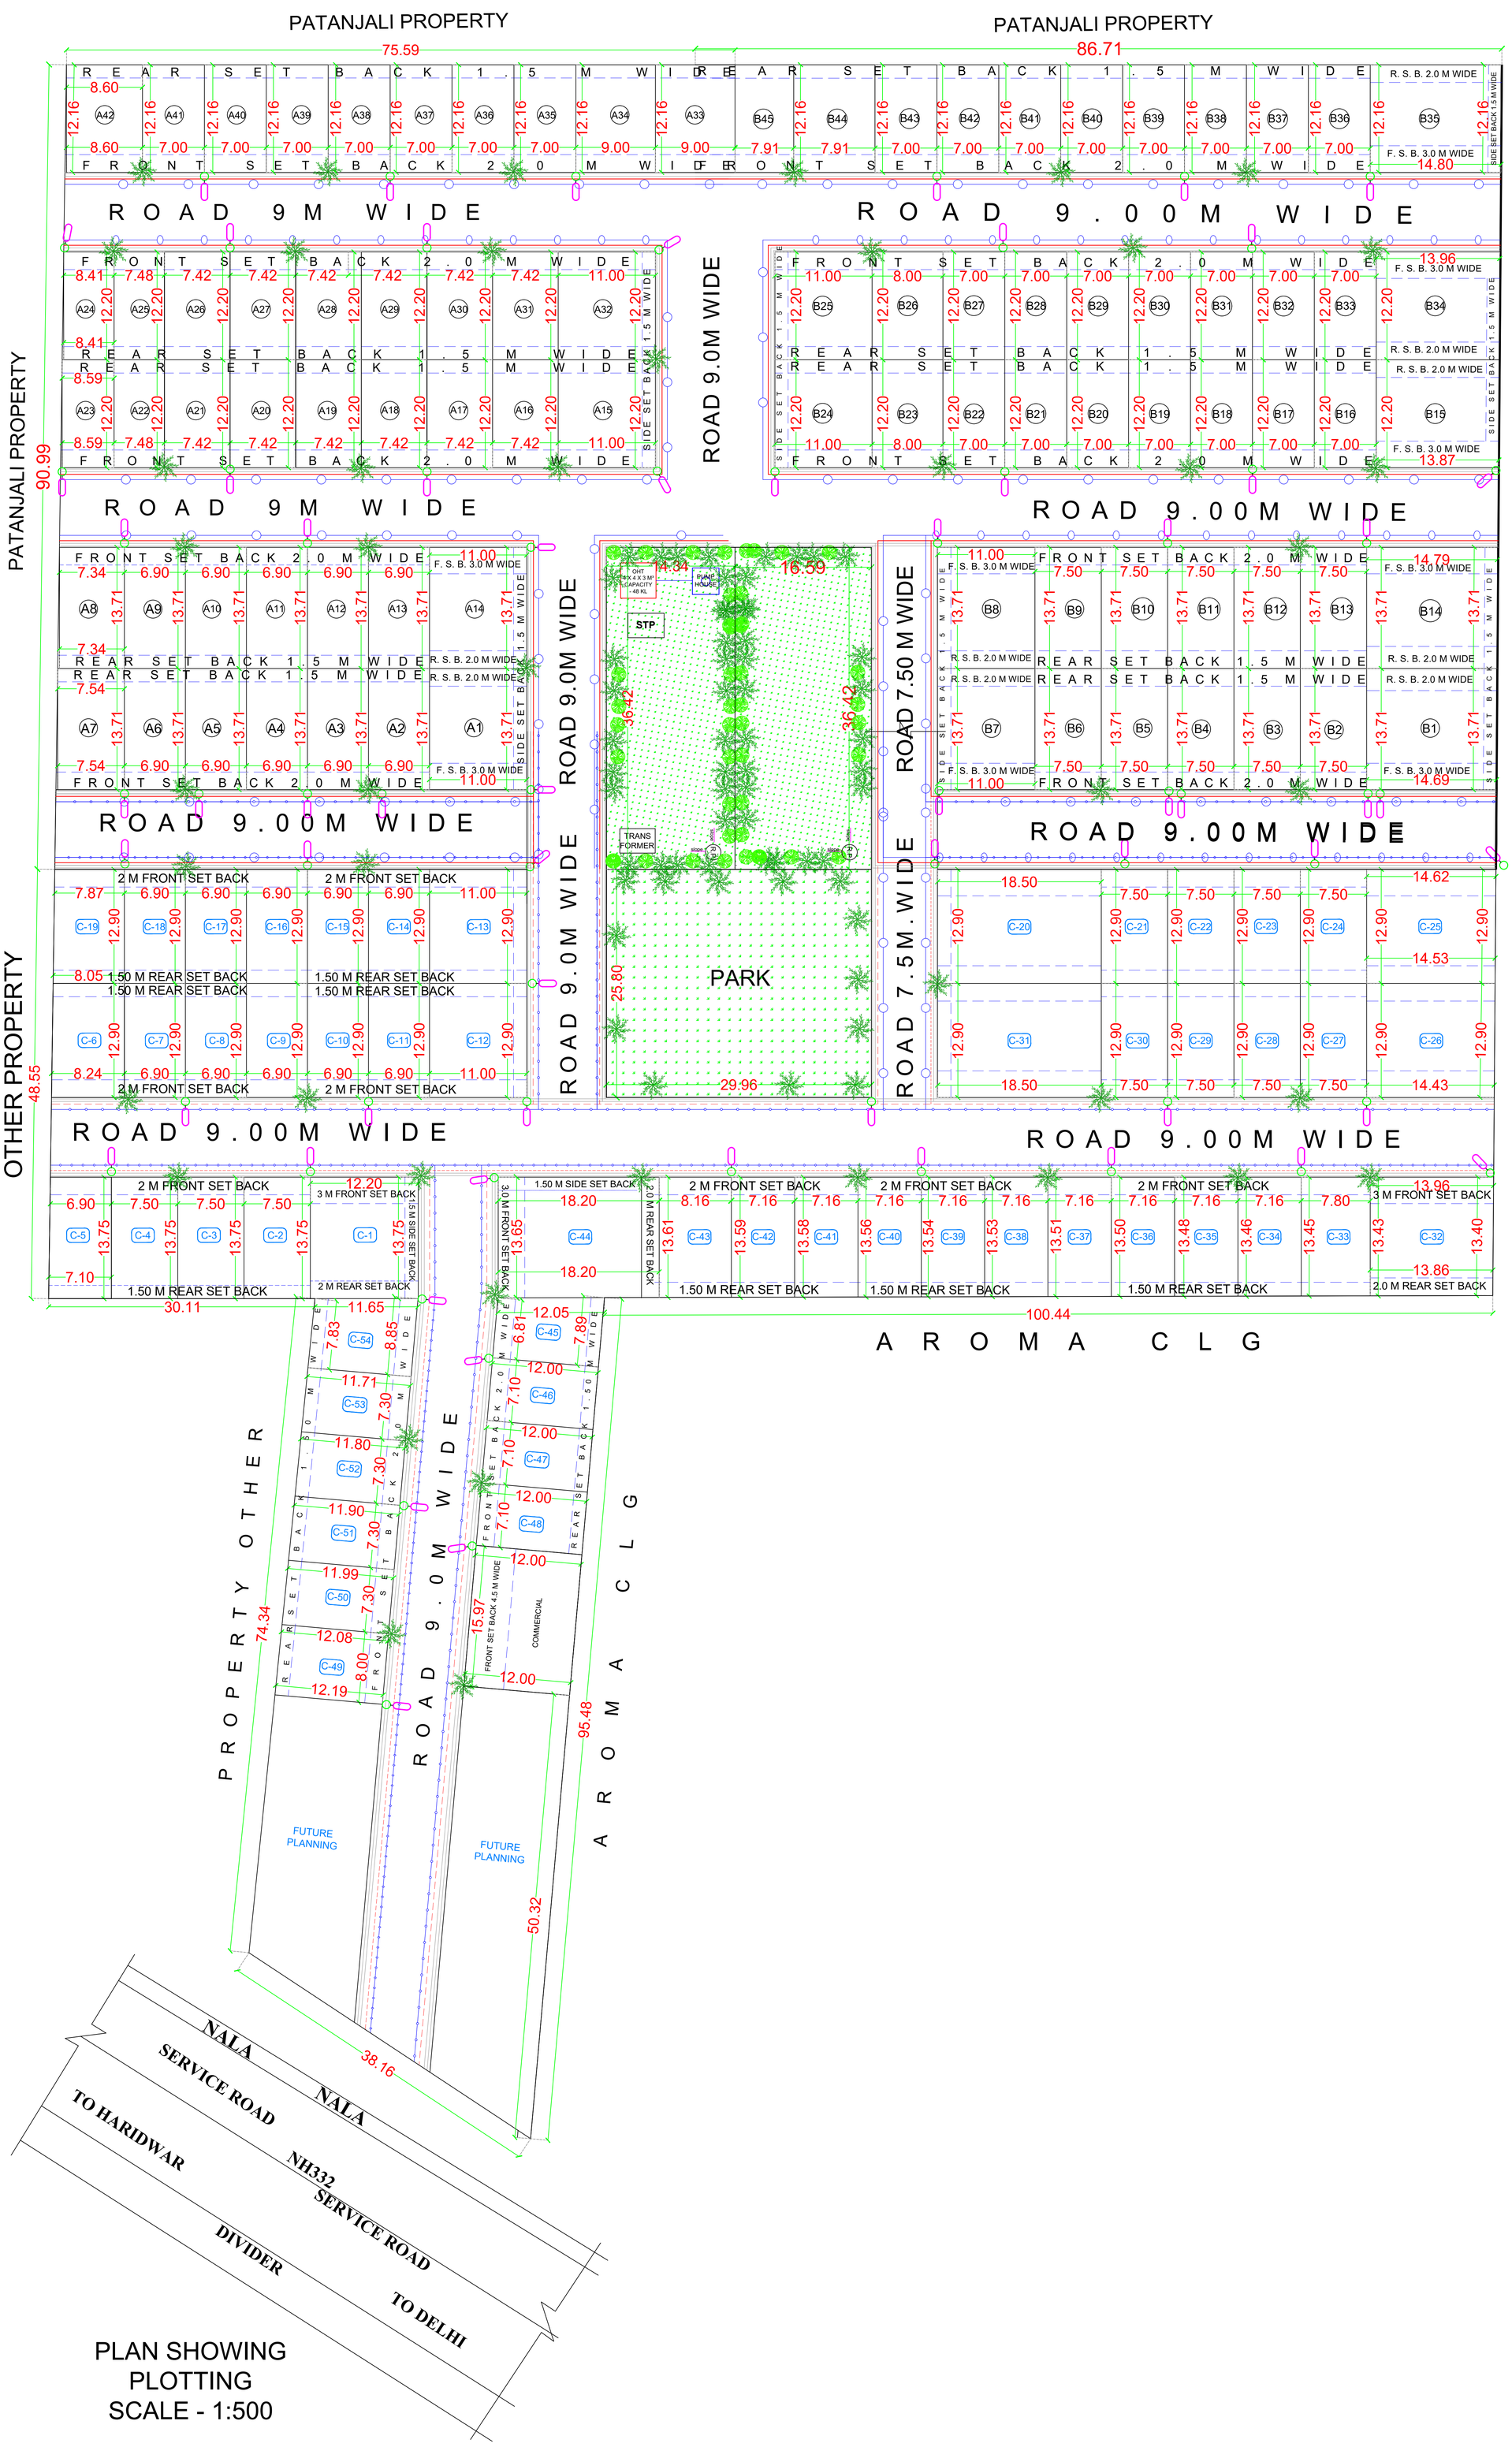

PLAN SHOWING
PLOTTING
SCALE - 1:500

LAYOUT FOR ADIYOGI AT PATANJALI

PROJECT FOR : ADIYOGI

DRG TITLE:	DRG NO:	DATE:
PLOTTING LAYOUT	LA/SA/JA/01	31/12/2024

ADVANCE DESIGN STUDIO
ARCH. PLANNER & CONSULTANT
CITY PRIDE COMPLEX ROORKEE
Mob 8445317169,8954720778